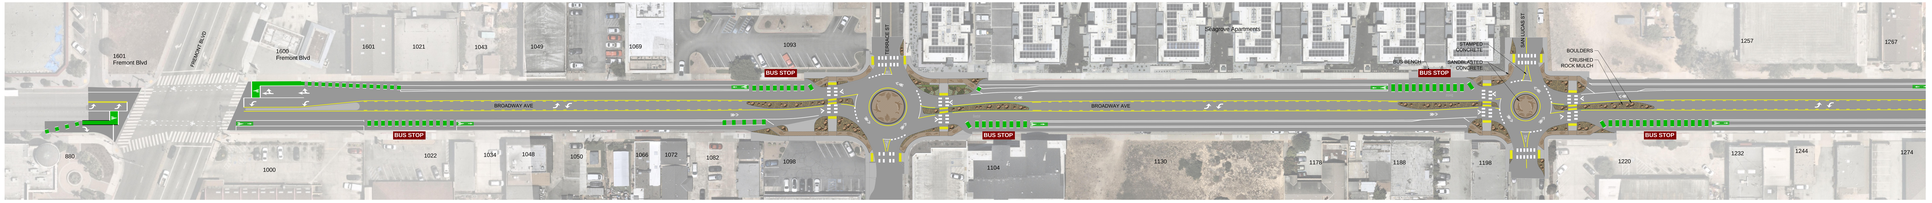

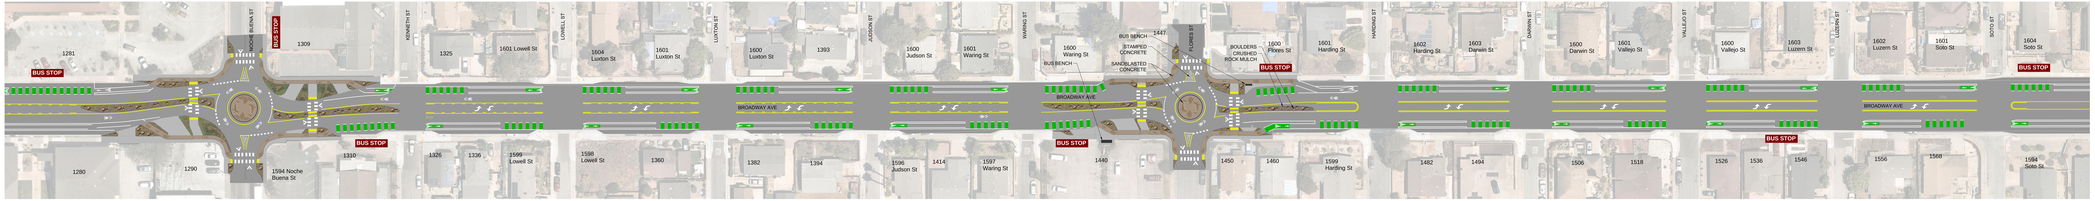

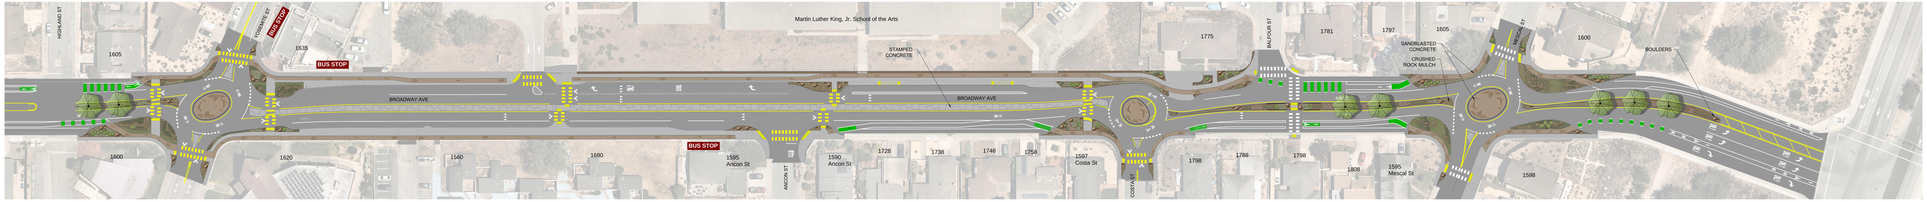

GRAPHIC SCALE IN FEET
0 20 40 80

PROPOSED LANDSCAPE AND MATERIALS PALETTE

TREES

QUERCUS AGRIFOLIA
COAST LIVE OAK

SHRUBS

EPILOBIUM CANUM
CALIFORNIA FUCHSIA

ARMERIA DIELSIANA CUTTLE SUR
LITTLE SUR COTTESBERRY

ERIGERON GLAUCUS
SEASIDE DAISY

SALVIA APIANA COMPACTA
COMPACT WHITE SAGE

GRASSES

BOUTELOUA GRACILIS 'BLONDE AMBITION'
BLONDE AMBITION BLUE GRAMA

CAREX PANSA
MEADOW SEDGE

DESCHAMPSIA CESPITOSA
LARGE CAME NEAT

FESTUCA MAIREI/FESTUCA OVINA GLAUCA
ZAMPITKA BLUE FESCUE

CALIFORNIA GRAY RUSH

MUHLENBERGIA RIGENS
DEER GRASS

BOUTELOUA GRACILIS
BLUE OATS GRAMA

HARDSCAPE

DECOMPOSED GRANITE

DECOMPOSED GRANITE

BOULDERS

SANDBLASTED CONCRETE

SANDBLASTED CONCRETE

INSPIRATION

KELP

SEAL

WHALE

CITY OF SEASIDE
DEPARTMENT OF PUBLIC WORKS

LANDSCAPE EXHIBIT

BROADWAY AVE COMPLETE STREET CORRIDOR IMPROVEMENTS PROJECT

Kimley»Horn
Expect More. Experience Better.
555 CAPITOL MALL, SUITE 300, SACRAMENTO, CA 95814
PHONE: 916.373.6000
FAX: 916.373.6001